DRI-DESIGN BELLARA PANEL DETAILS

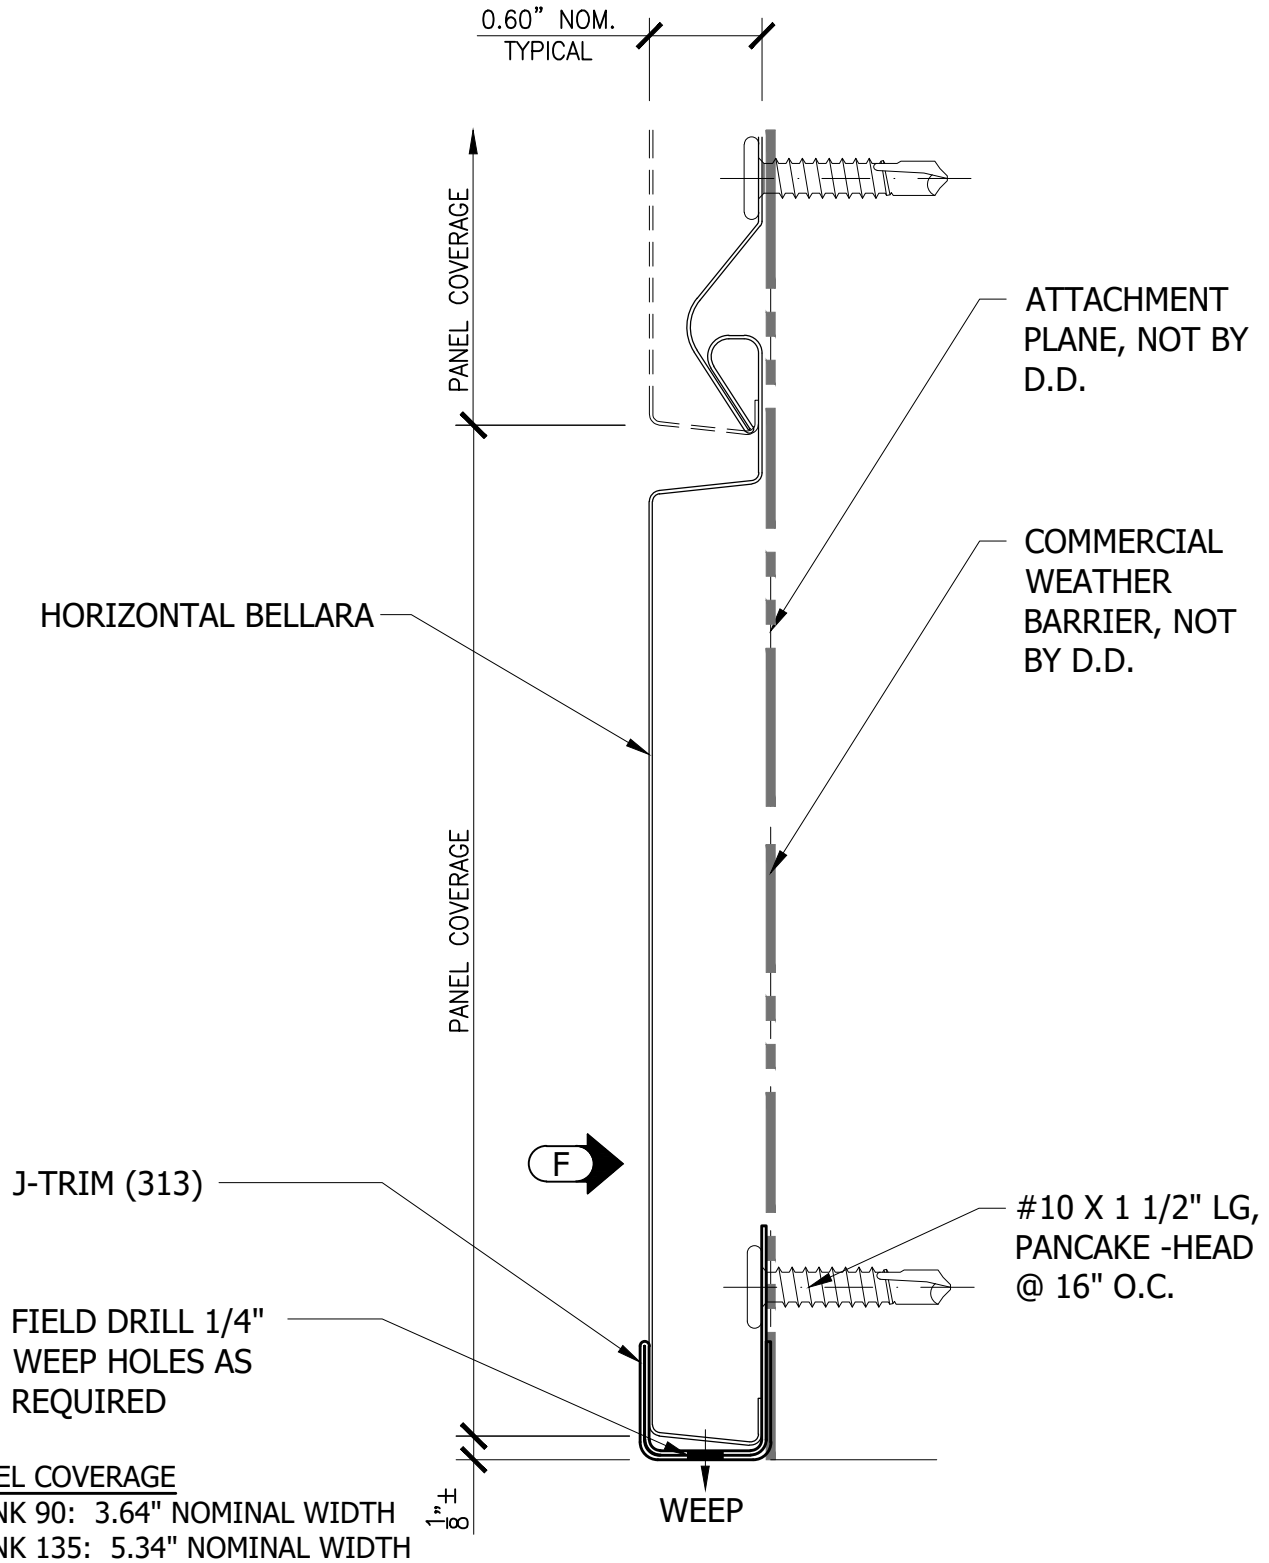

PANEL COVERAGE
PLANK 90: 3.64" NOMINAL WIDTH
PLANK 135: 5.34" NOMINAL WIDTH
PLANK 200: 7.84" NOMINAL WIDTH

BASE / HEADER - J TRIM HORIZONTAL	DETAIL #: BELLARA-09	dri-design® A KINGSPAN GROUP COMPANY
	DATE: 12/08/2023	www.dri-design.com